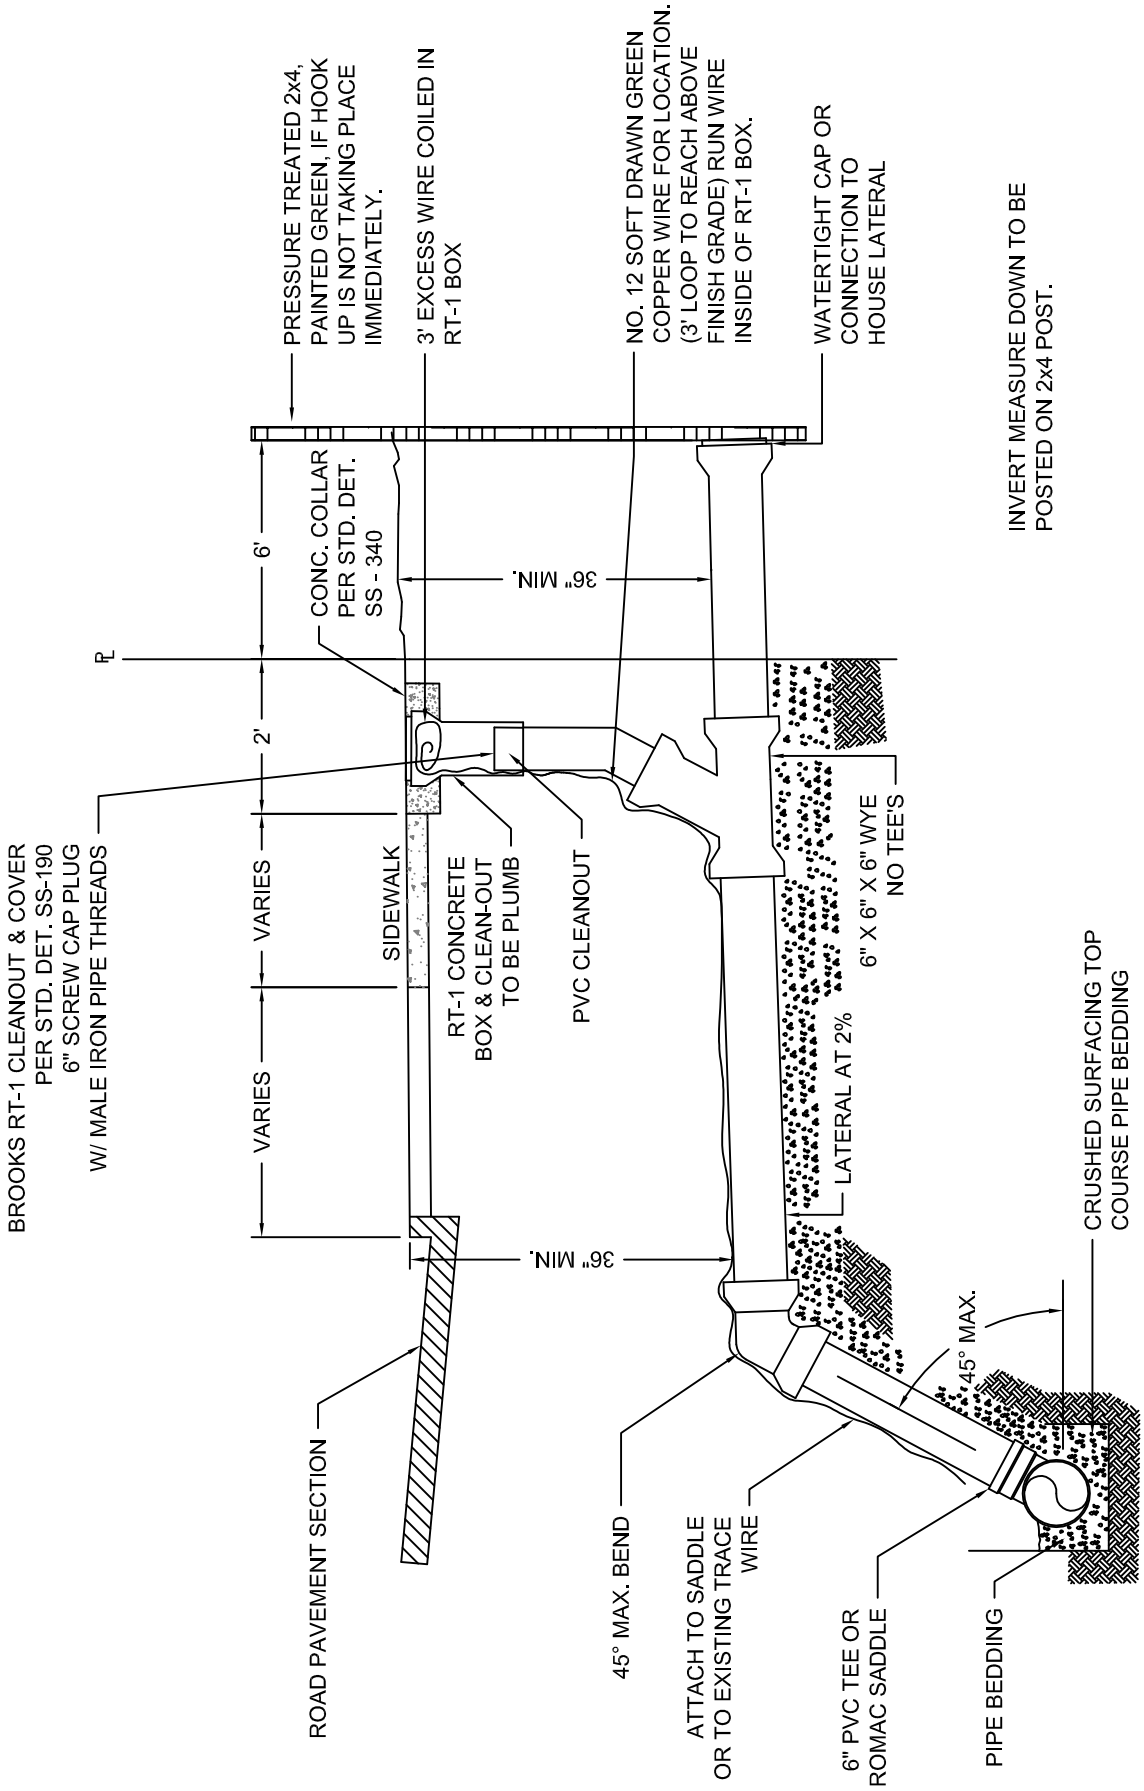

Kelso Longview
Cities Working Together

6" SANITARY SEWER SERVICE LATERAL

STANDARD PLAN: SS - 150	CITY ENGINEER APPROVAL:
	Longview: **C.B.**
DATE: **FEB. 2007**	Kelso: **S.Z.**