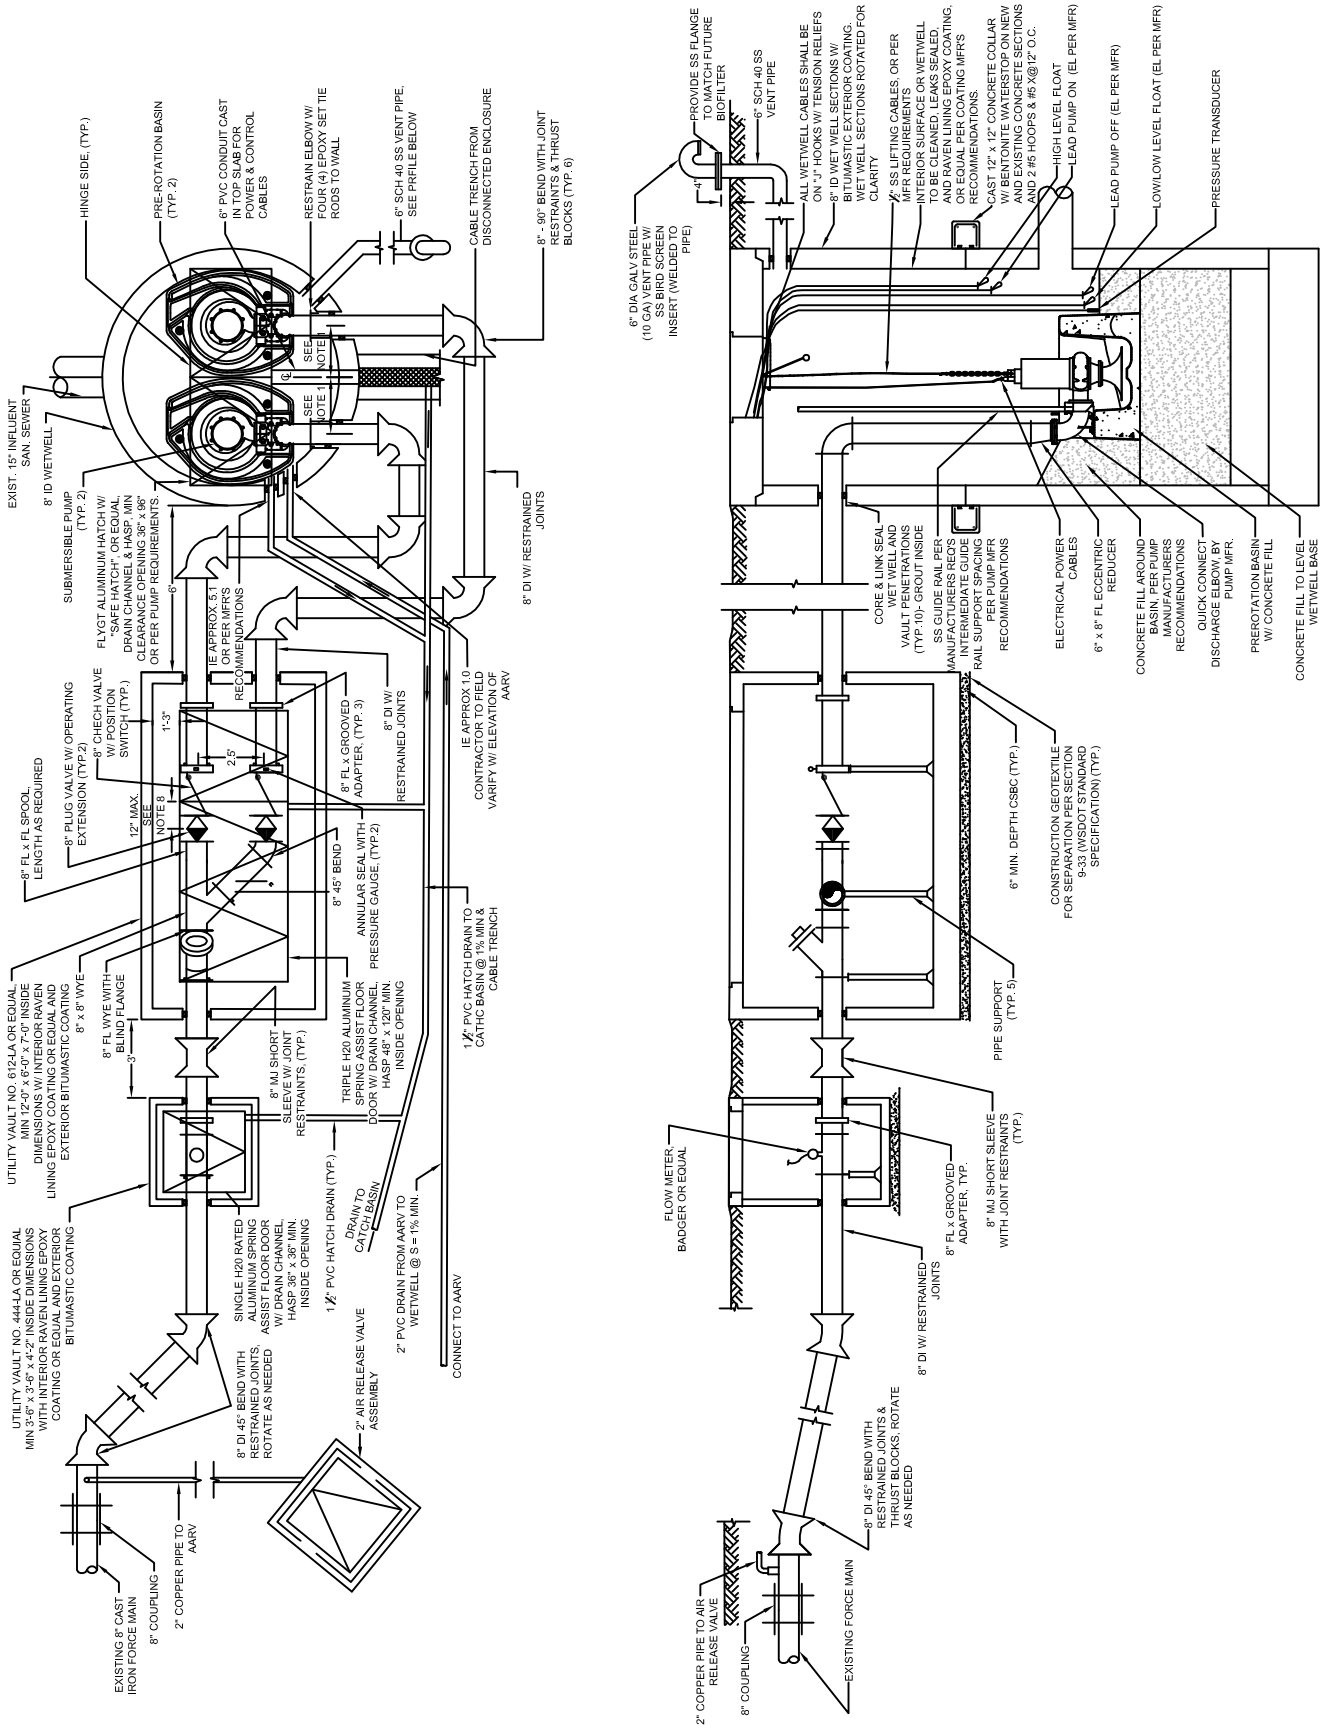


Kelso Longview
Cities Working Together

# LIFT STATION VALVE PIT

| STANDARD PLAN: | CITY ENGINEER APPROVAL: |
|---|---|
| **SS - 290** | Longview: **C.B.** |
| DATE: **FEB. 2007** | Kelso: **S.Z.** |