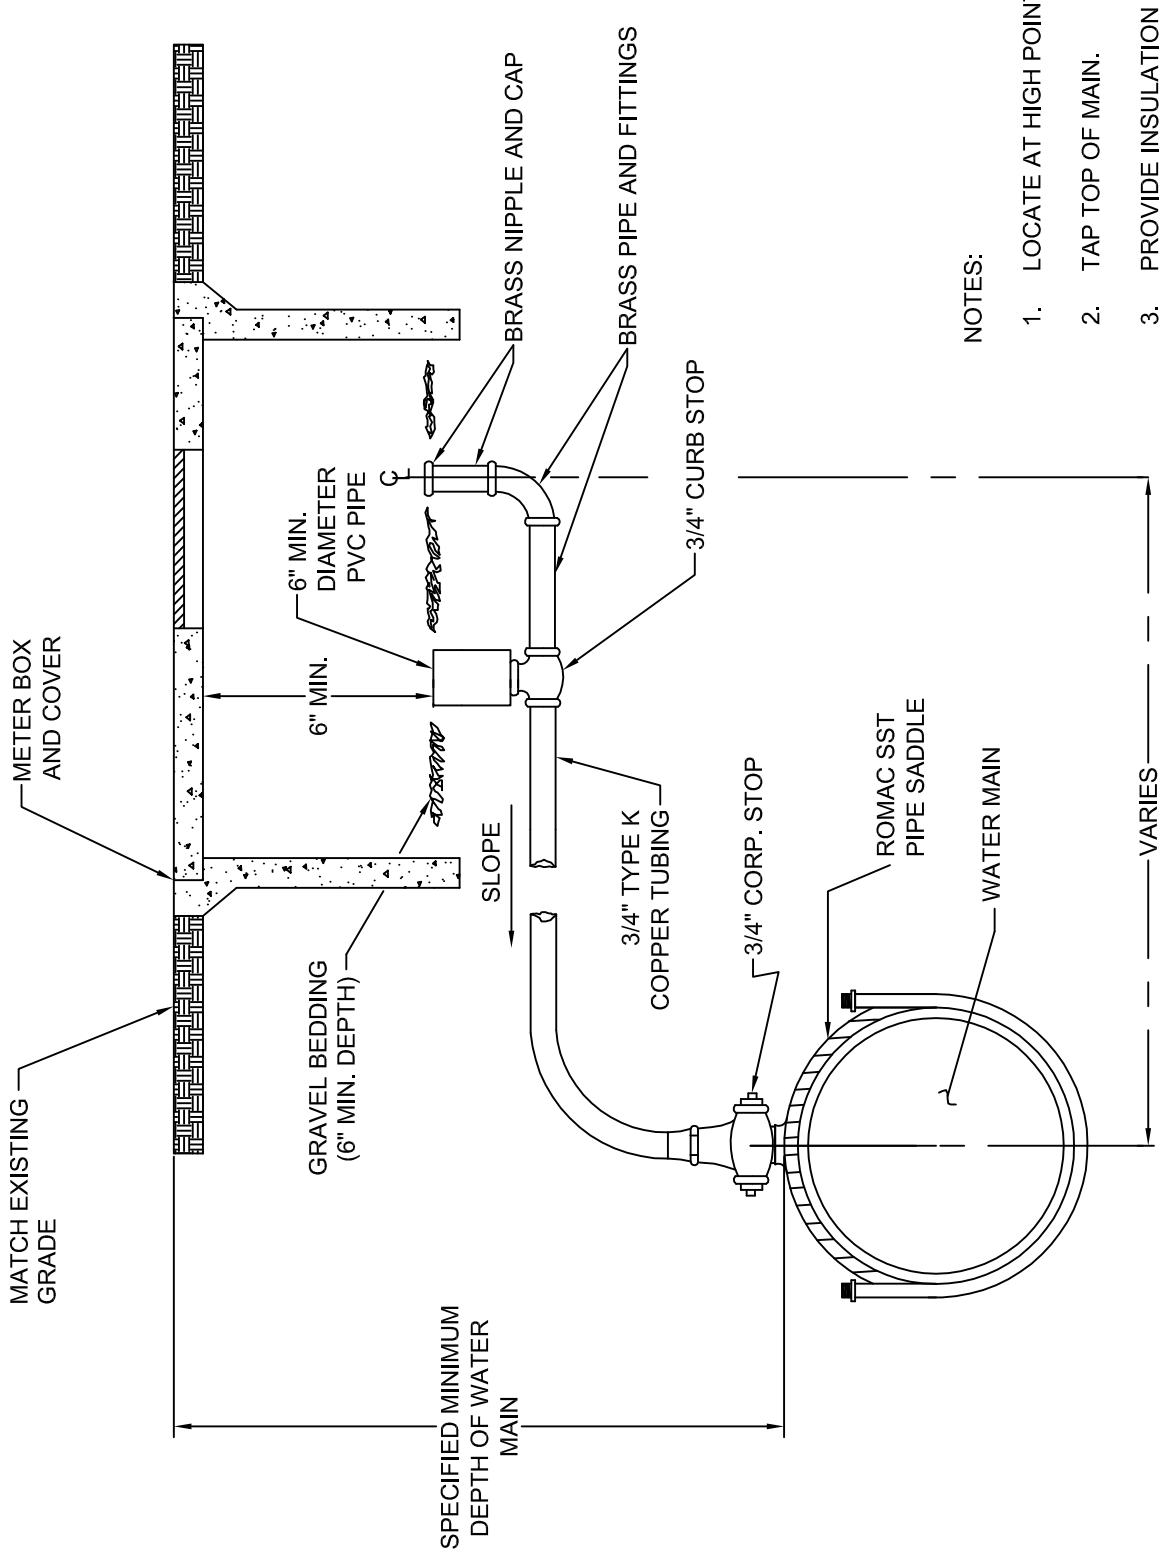

NOTES:

1. LOCATE AT HIGH POINT OF MAIN.
2. TAP TOP OF MAIN.
3. PROVIDE INSULATION AND ADDITIONAL DEPTH WHEN SPECIFIED FOR FREEZE PROTECTION.

Kelso Longview
Cities Working Together

MANUAL AIR RELEASE ASSEMBLY (3/4")

STANDARD PLAN:	CITY ENGINEER APPROVAL:
W - 180	Longview: **C.B.**
DATE: **FEB. 2007**	Kelso: **S.Z.**