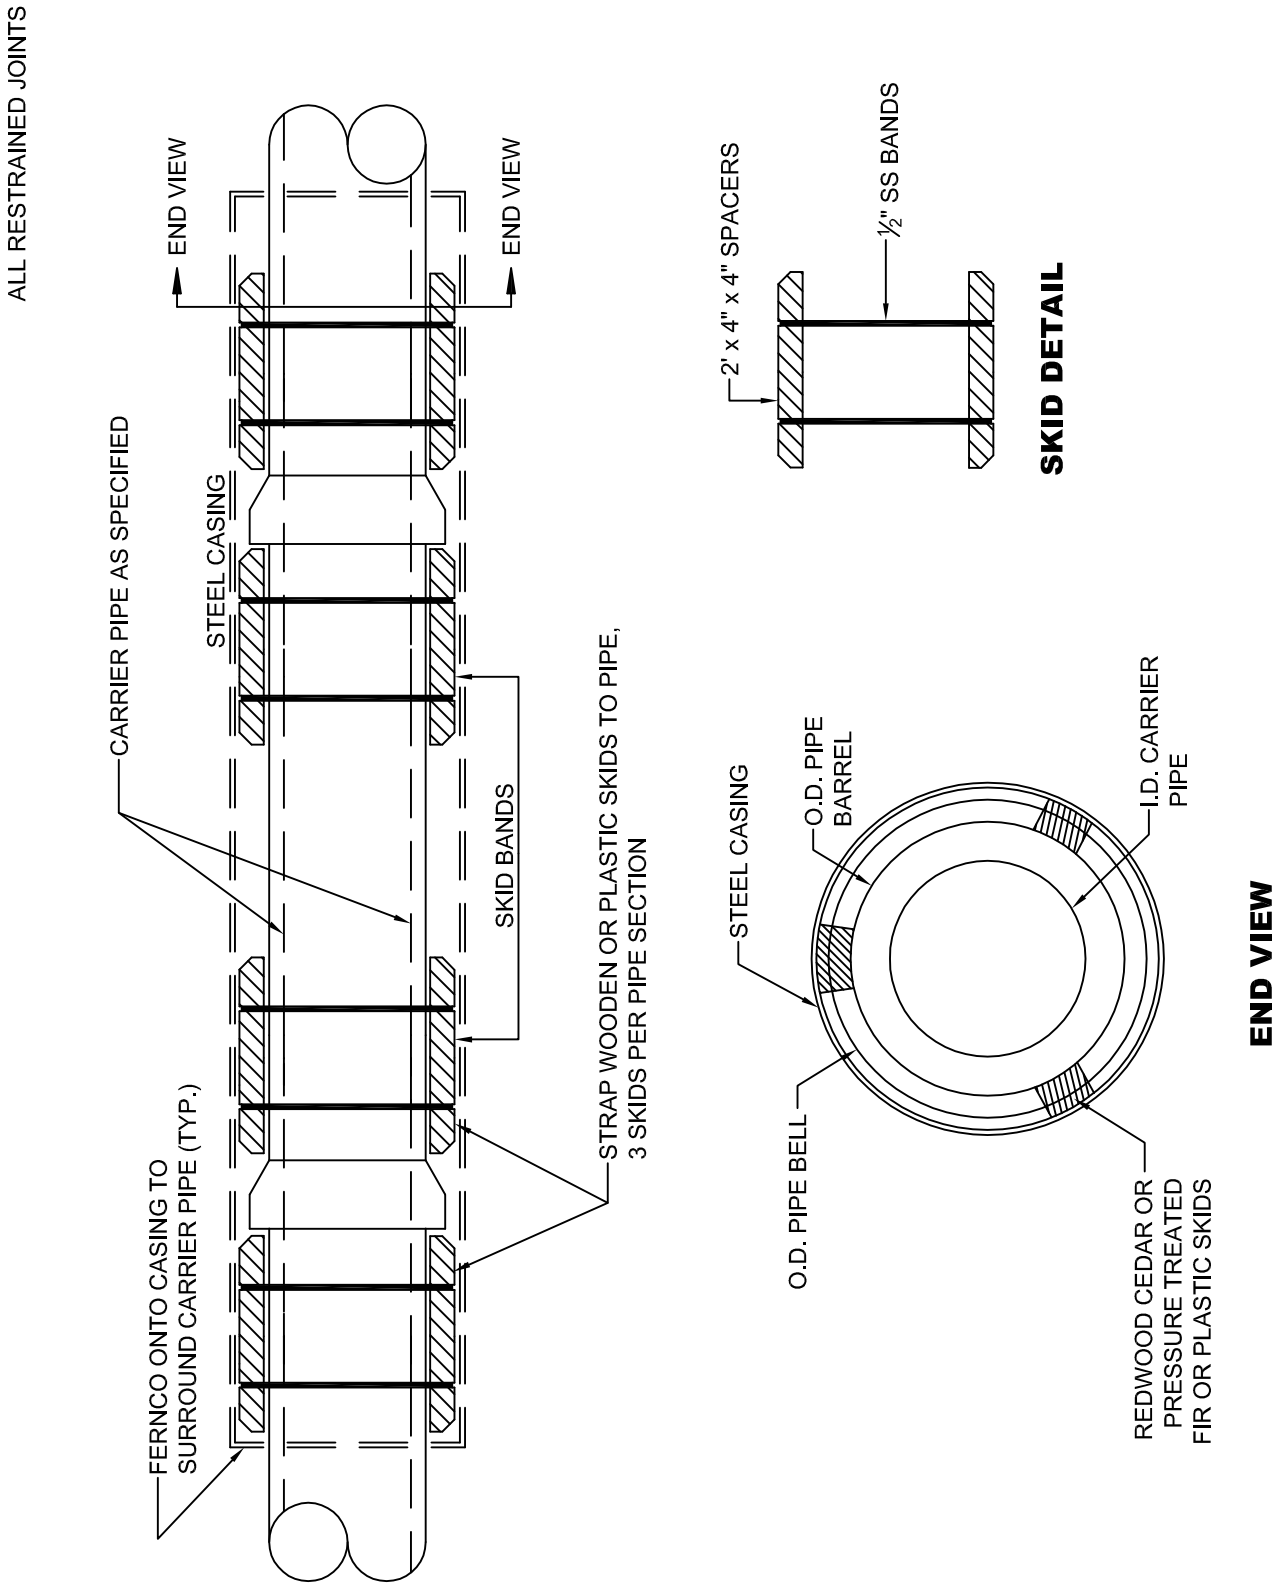

Kelso Longview
Cities Working Together

BORE DETAIL

STANDARD PLAN:	CITY ENGINEER APPROVAL:
W - 270	Longview: **C.B.**
DATE: **FEB. 2007**	Kelso: **S.Z.**